ACAD IEXPLAIE = A1 (1:1)

BARRELMAKER PROPERTIES LTD
SITE 2, PENNER ROAD
HAVANT

GROUND FLOOR PLAN
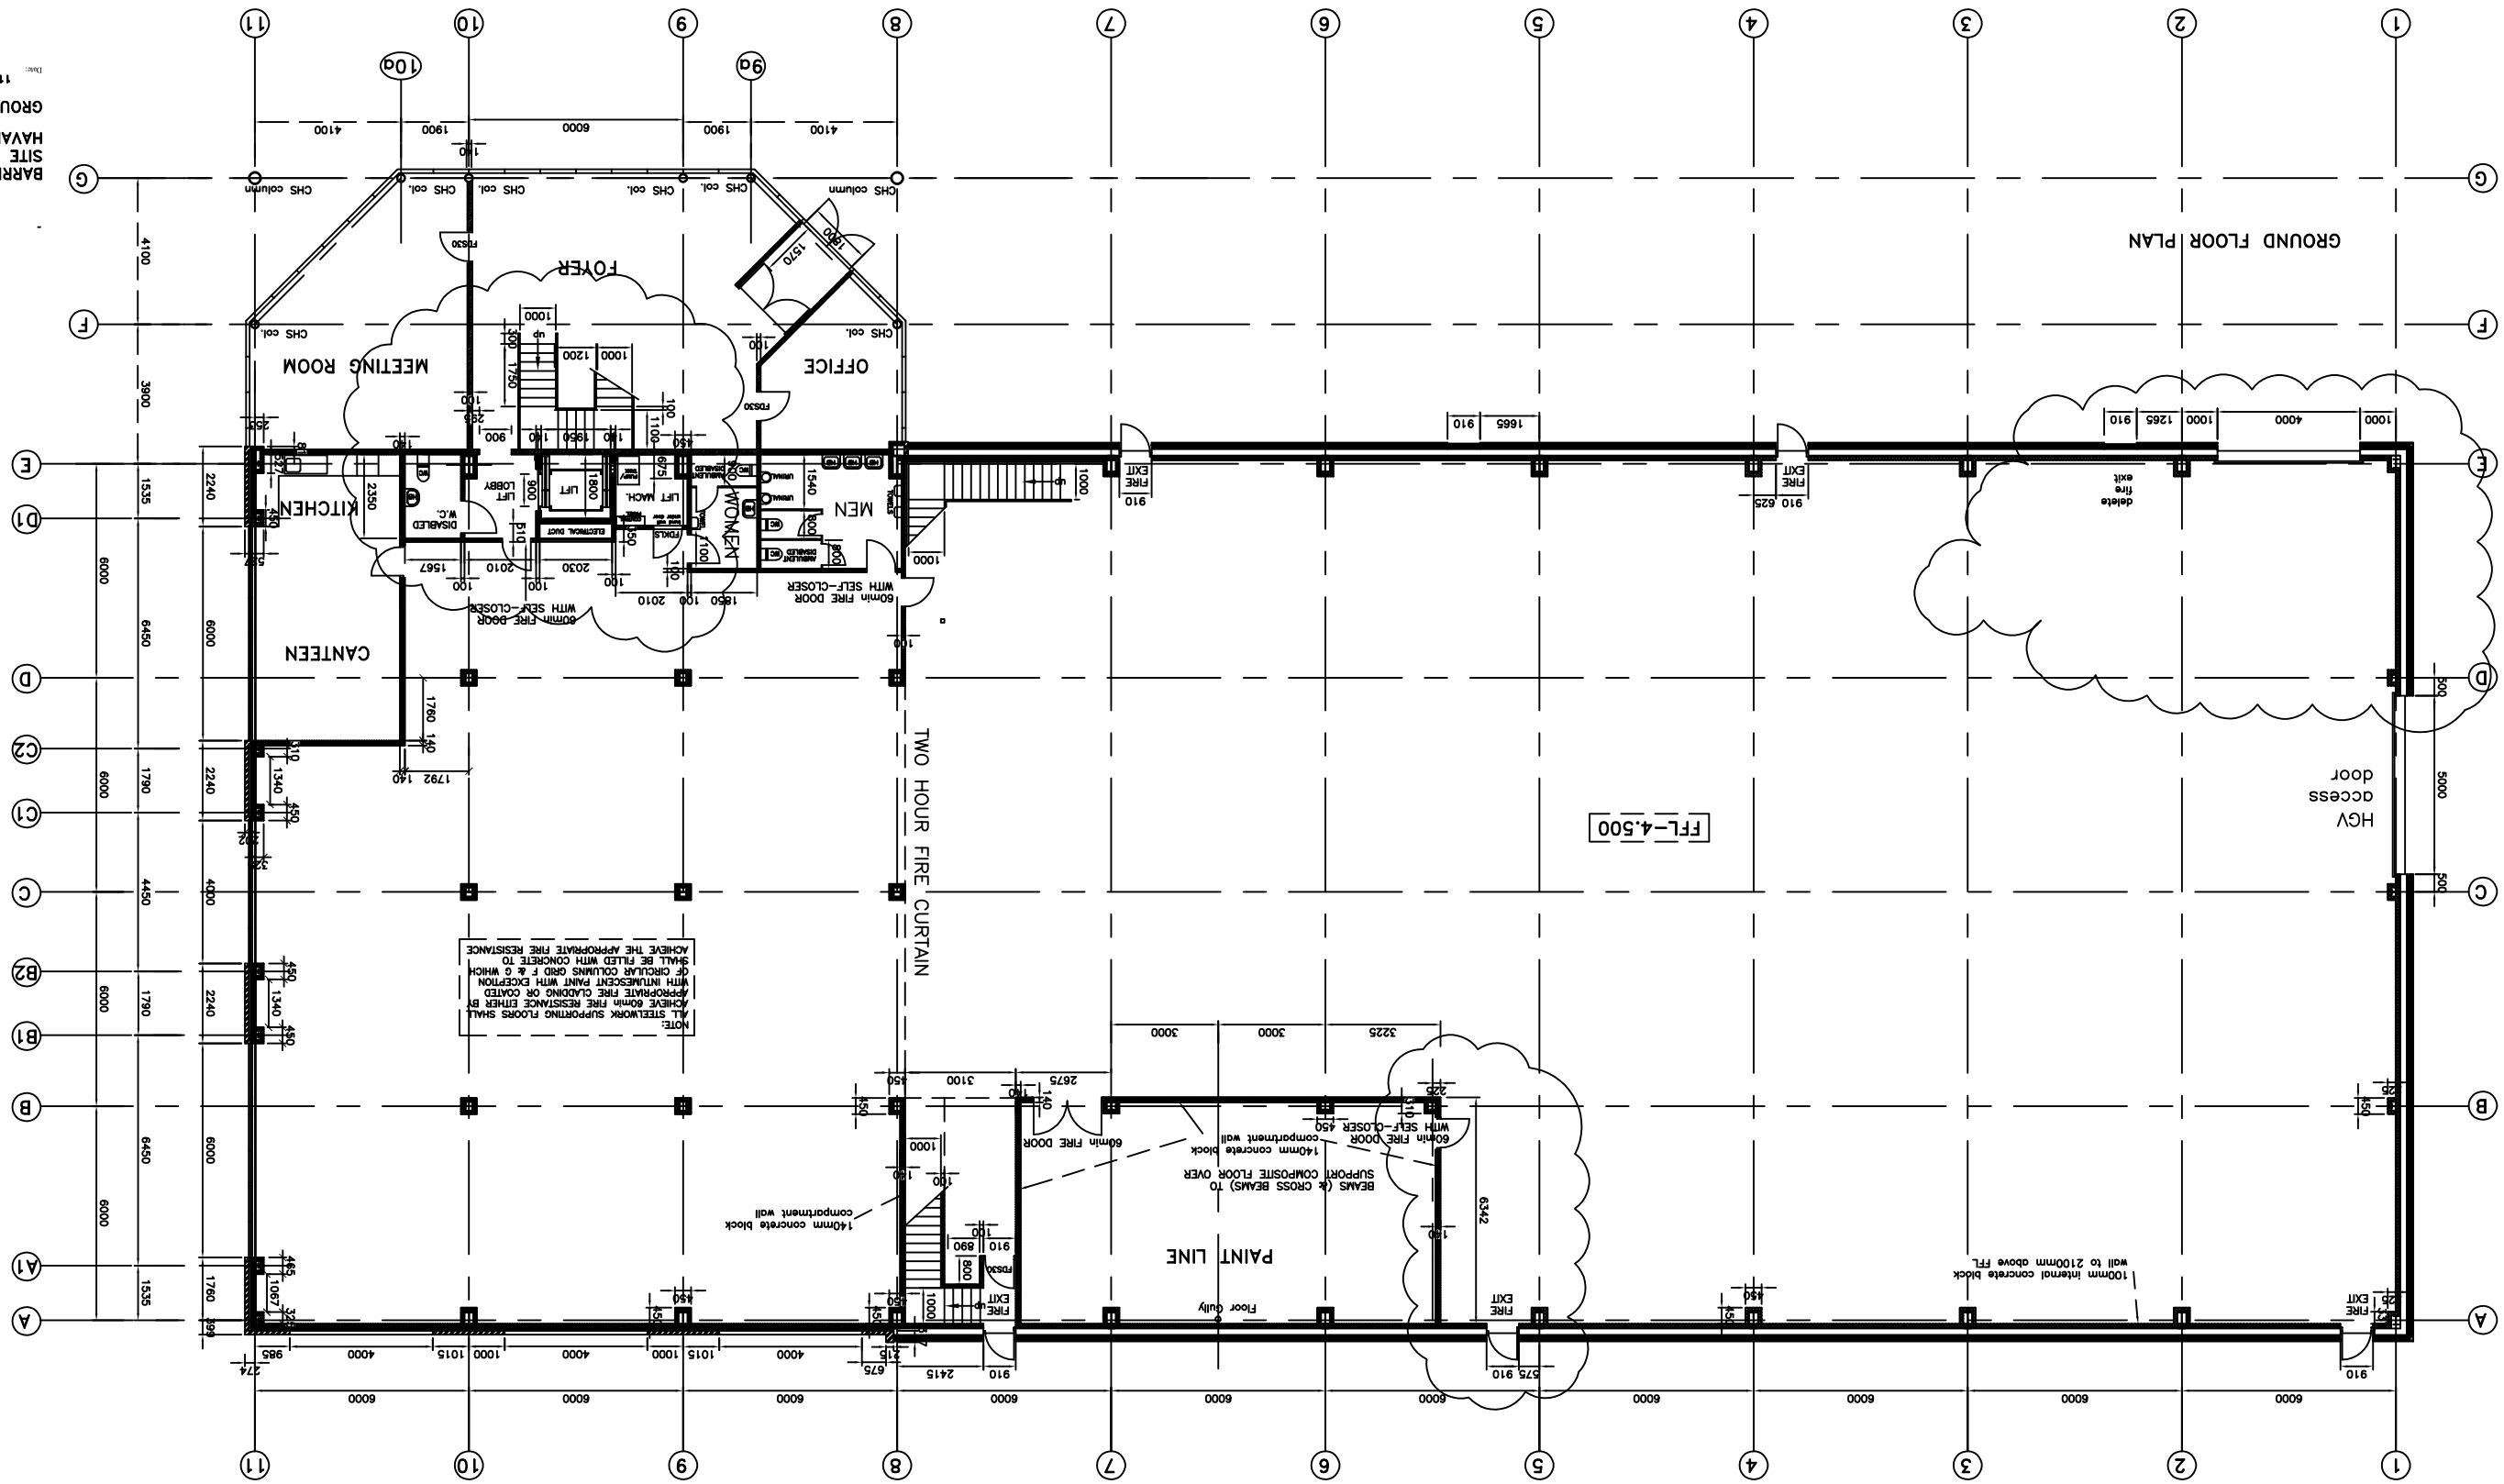
Date: 11/03/04 Scale: 1:100